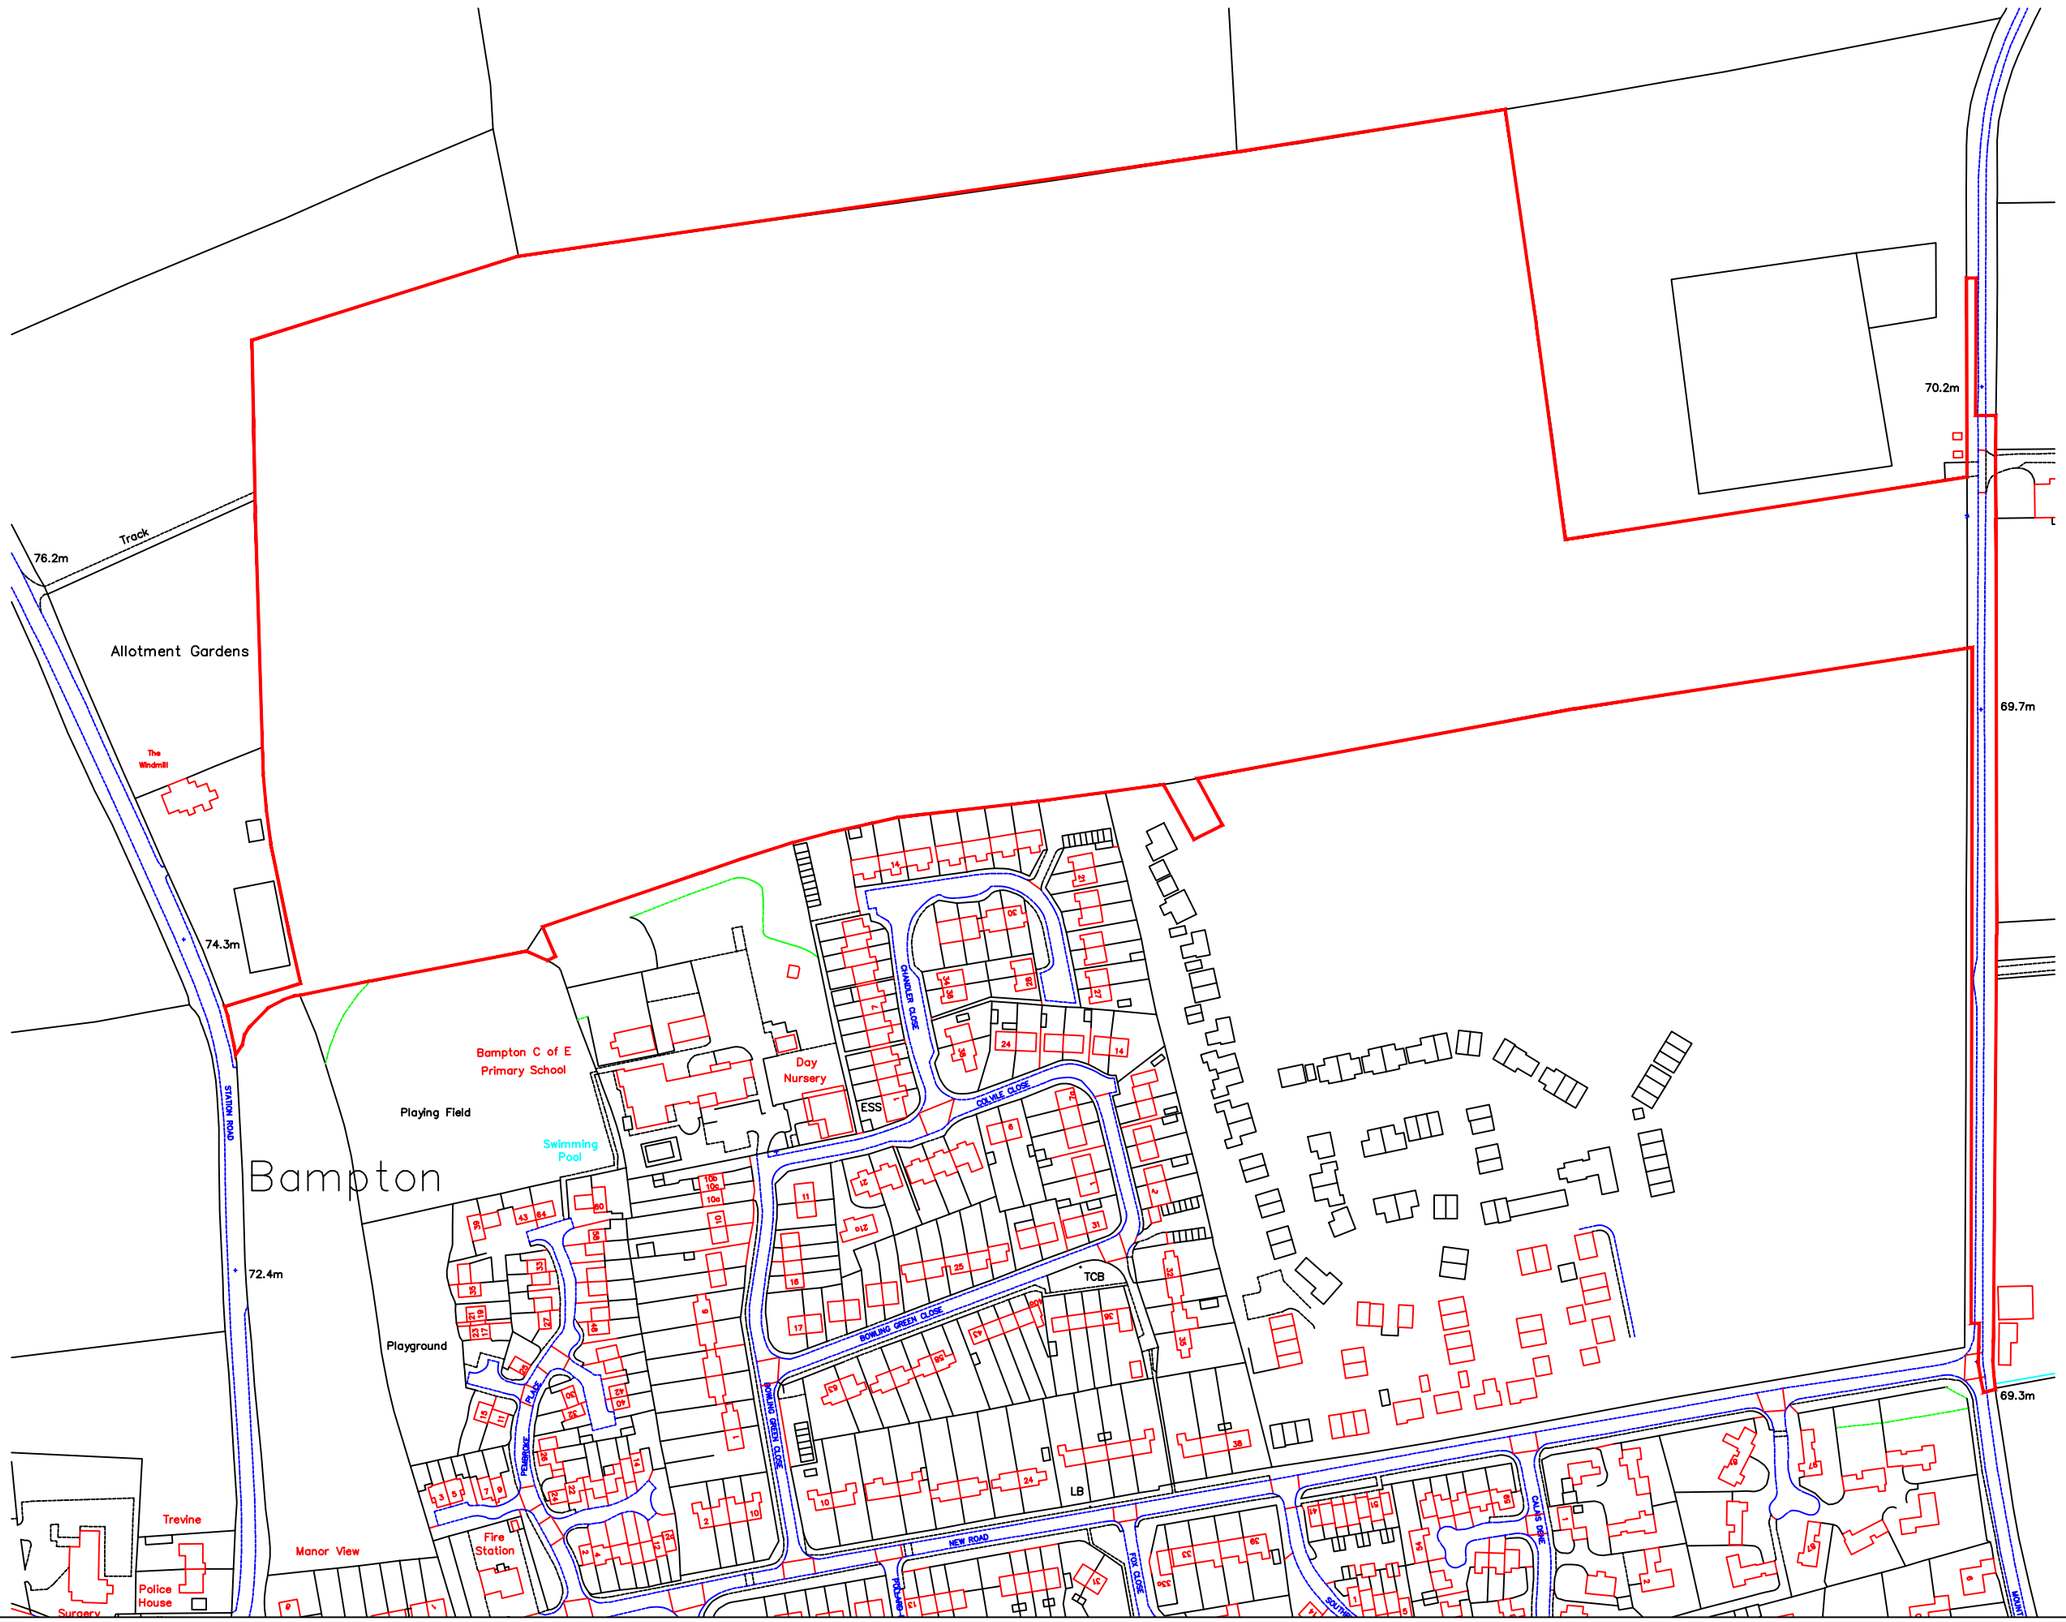

REV	BY	DATE	DESCRIPTION

PROJECT
BAMPTON

DRAWING TITLE
LOCATION PLAN

SCALE	1:250	PAPER SIZE	A3
DATE	FEB 26	DRAWN	TM
JOB No: -		DRAWING No: LP01	REVISION: -

ANWYL thoughtful homes

DO NOT SCALE OFF THIS DRAWING. This drawing must be read in conjunction with relevant Anwyl Homes Specifications & Standard Details.

Copyright Anwyl Group